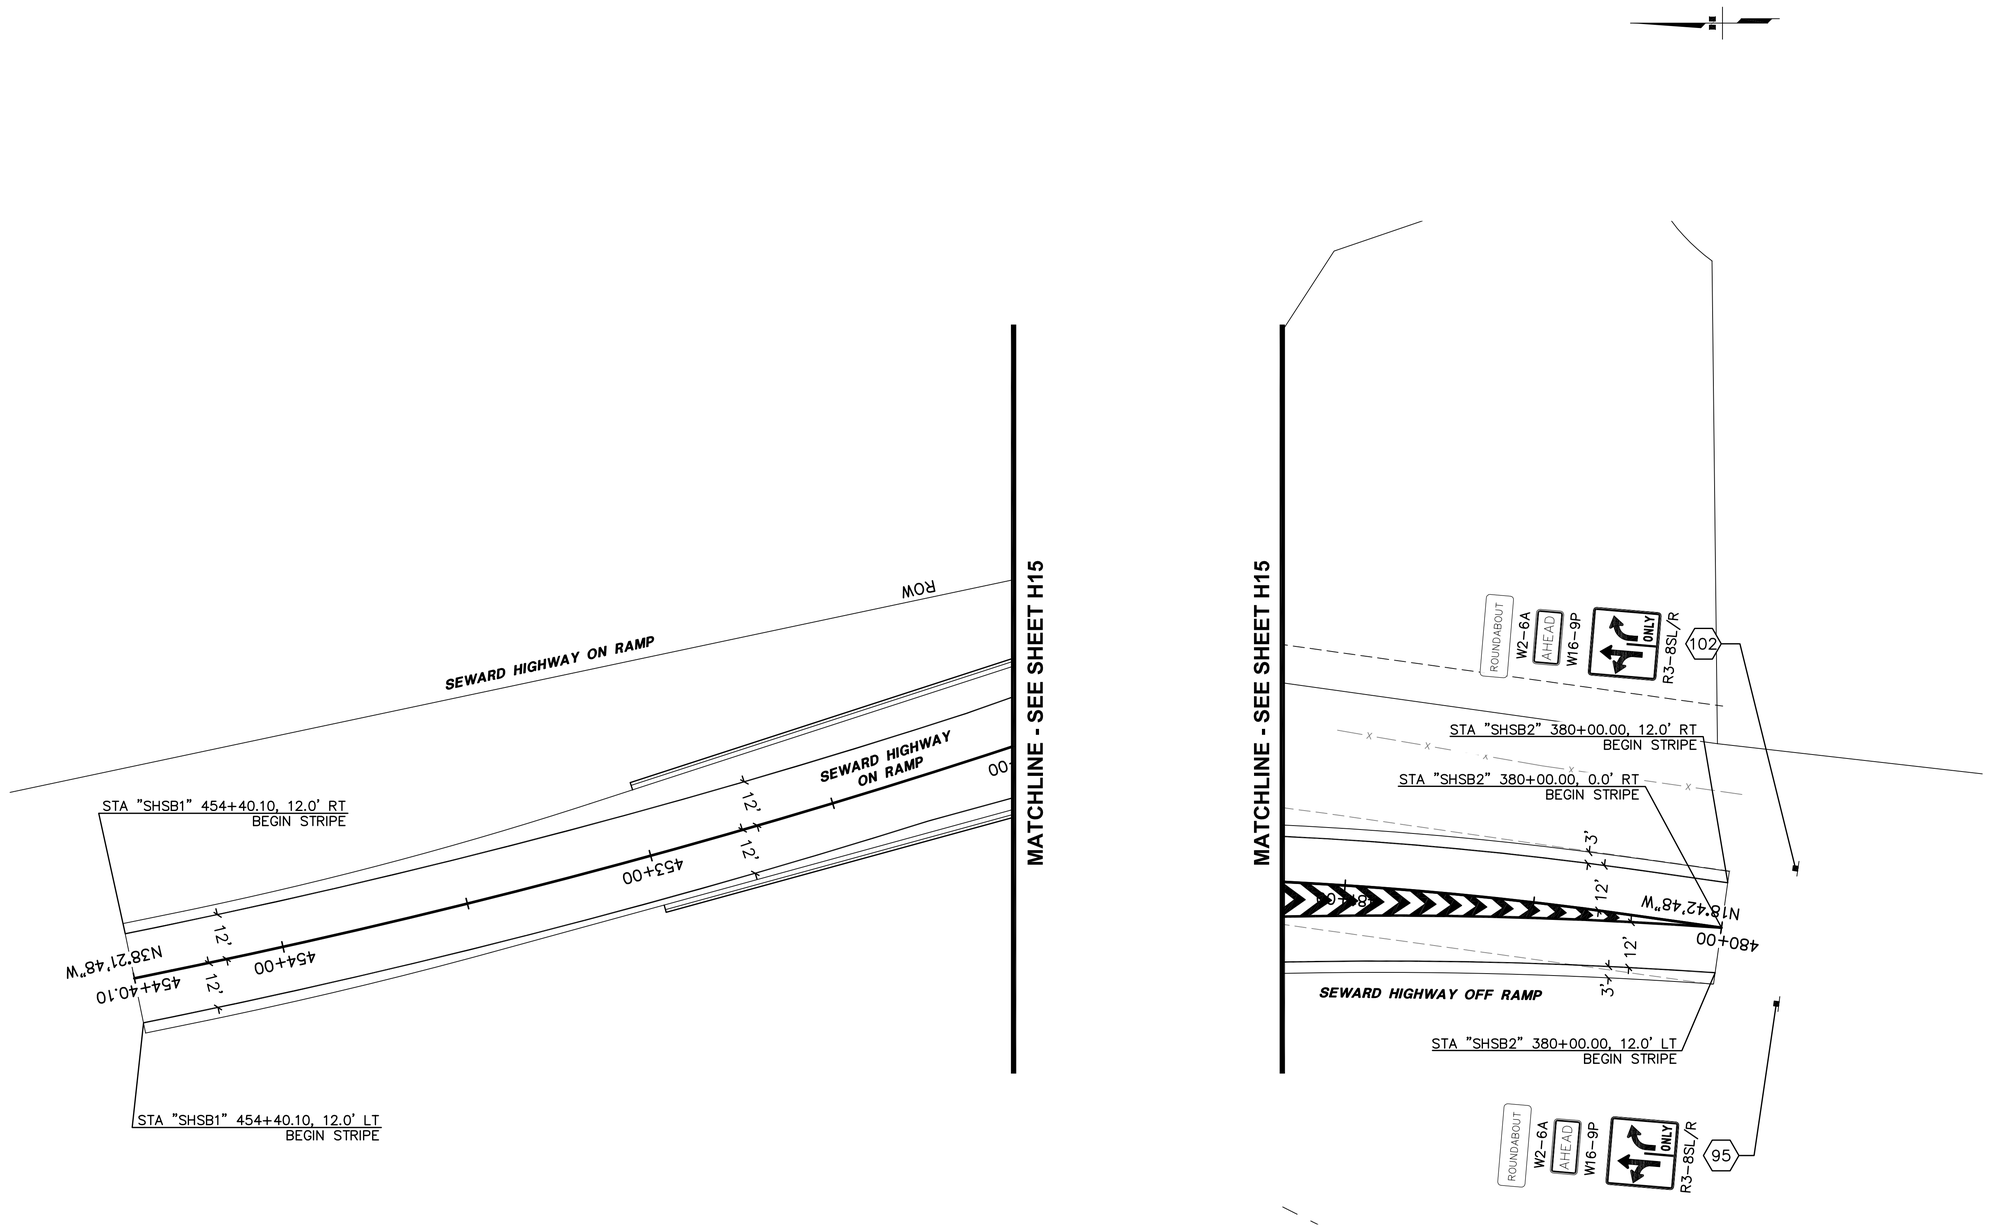

SHEET NO.	TOTAL SHEETS
H15A	59
STATE	YEAR
ALASKA	2008

PROJECT DESIGNATION

STP-0534(1)/53933

ADDENDUM NO.

ATTACHMENT NO.

REVISIONS

NO.	DATE	DESCRIPTION

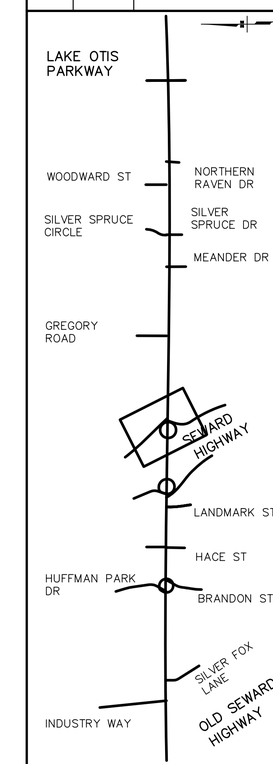

STATE OF ALASKA 49TH Steven K. Noble CE-10051 REGISTERED PROFESSIONAL ENGINEER

PLANS DEVELOPED BY: DOWL ENGINEERS

STATE OF ALASKA
DEPARTMENT OF TRANSPORTATION AND PUBLIC FACILITIES

HUFFMAN ROAD RECONSTRUCTION

SIGNING, STRIPING, AND ILLUMINATION

SEWARD HIGHWAY–EAST RAMPS

PRE PS&E

DRAWING LOCATION | DATE | TIME | LAYOUT | SCALE | XREFS | DESIGNED BY | CHECKED BY | DRAFTED BY

O:\D58386\ACAD58386\dwg\DST-Huff-Stripe(H).dwg AUG 08 2008 11:26:52 (YOUR initials)